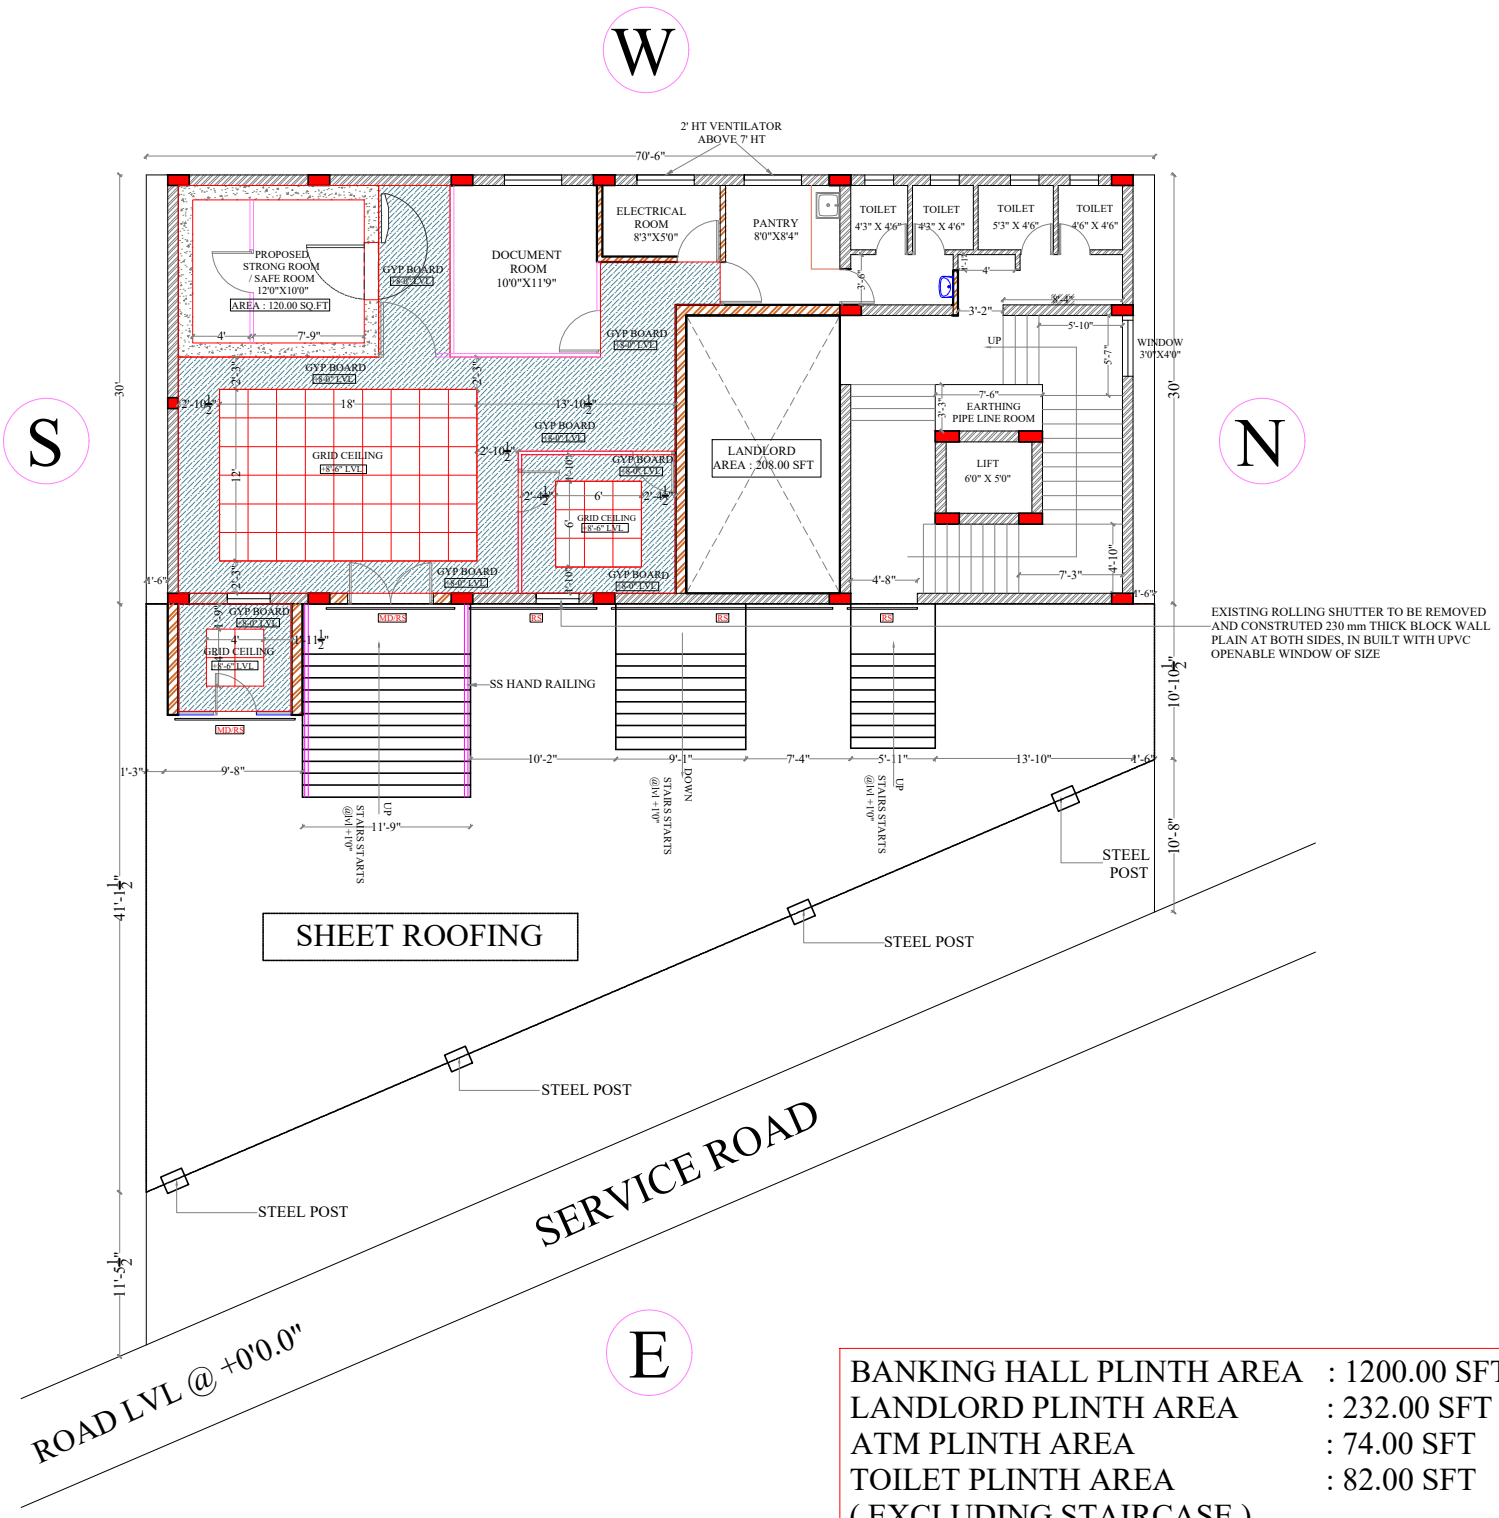

BANKING HALL PLINTH AREA	: 1200.00 SFT
LANDLORD PLINTH AREA	: 232.00 SFT
ATM PLINTH AREA	: 74.00 SFT
TOILET PLINTH AREA (EXCLUDING STAIRCASE)	: 82.00 SFT
TOTAL PLINTH AREA	: 1588.00 SFT

FLOOR LVL +7'6" FROM ROAD LVL
BELOW BASEMENT BEEN CONSTRUCTED
TRUE CEILING HT - 10'7"
BELOW BEAM HT - 9'7"

JOB NO	PROJECT TITLE : PROPOSED LAYOUT FOR **PSB @ DINDUGAL BRANCH**	DRAWING TITLE :	FALSE CEILING LAYOUT - GROUND FLOOR	DESIGN STAGE	SCALE	N.T.S	DRG NO	SCH - 01	ORIENTATION
		DRAWING TYPE :	WORKING DRAWING	SCHEME LEVEL	DATE	25.04.2026	DRN	M.G	N
				FINAL COPY	R.DATE	-	CHKD	K.S	

ARCHITECTS
TSO DESIGN COMMUNE PVT. LTD.
Architects ■ Planners ■ Interior designers
NEW NO.16,(OLD NO.42), Ground floor, South West Boag Road, T. Nagar, Chennai - 600017. Ph : 044 - 4212 5252
Telefax : 044 - 2435 3493 E-mail : info@tsodc.com