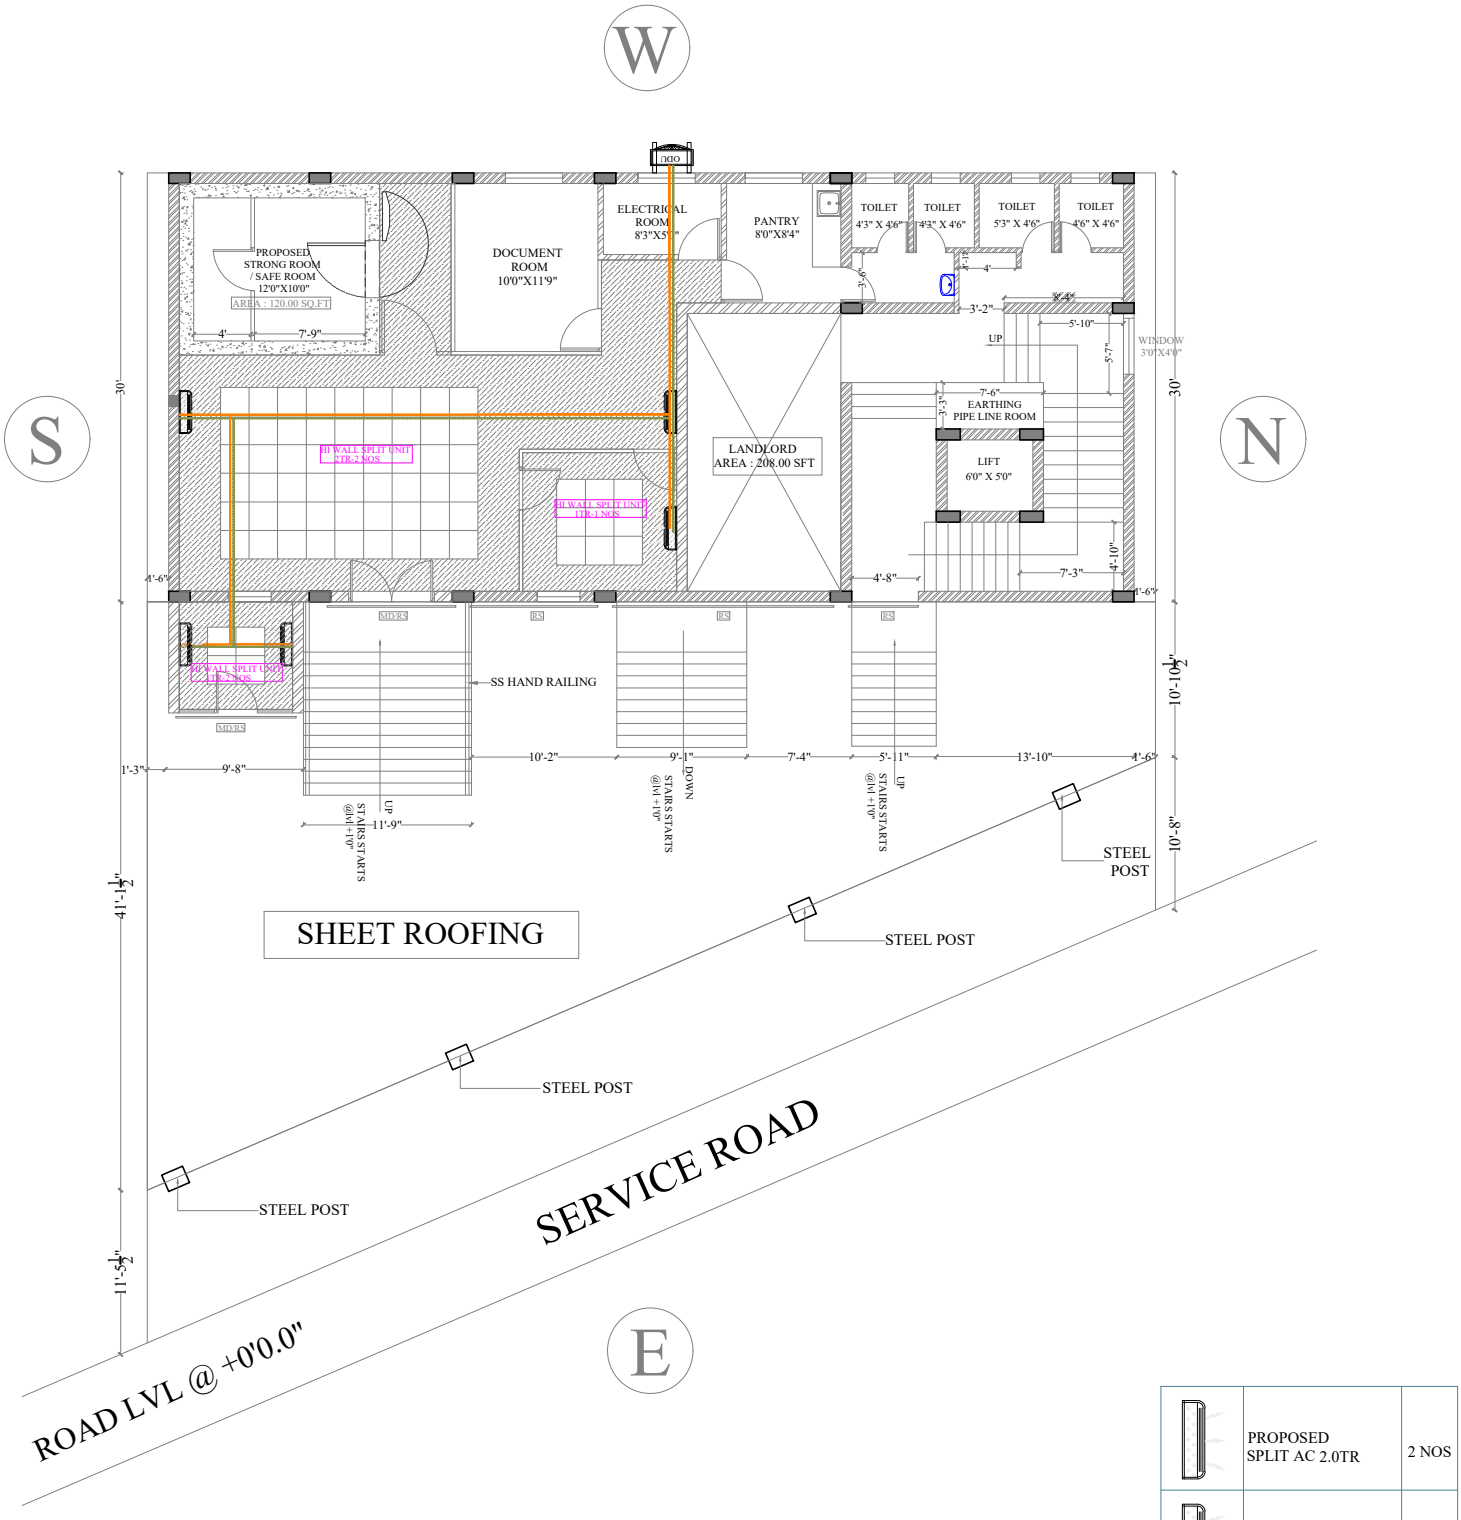

	PROPOSED SPLIT AC 2.0TR	2 NOS
	PROPOSED SPLIT AC 1.0TR	3 NOS
	DRAIN PIPE LINE	
	COPPER PIPE LINE	

JOB NO	PROJECT TITLE : PROPOSED LAYOUT FOR **PSB @ DINDUGAL BRANCH**	DRAWING TITLE :	AC LAYOUT - GROUND FLOOR	DESIGN STAGE	SCALE	N.T.S	DRG NO	SCH - 01	ORIENTATION
		DRAWING TYPE :	WORKING DRAWING	SCHEME LEVEL	DATE	25.04.2026	DRN	M.G	N
				FINAL COPY	R.DATE	-	CHKD	K.S	

ARCHITECTS
TSO DESIGN COMMUNE PVT. LTD.
Architects ■ Planners ■ Interior designers
NEW NO.16,(OLD NO.42), Ground floor, South West Boag Road, T.Nagar, Chennai - 600017. Ph : 044 - 4212 5252 Telefax: 044 - 2435 0493 E-mail : info@tsodc.com